Scale 1:25 printed to A4

DARLINGTON CIVIC THEATRE
REAR STALLS CONTROL POSITION
PLAN AS AT 20/08/07

Drawn By Adam Nix

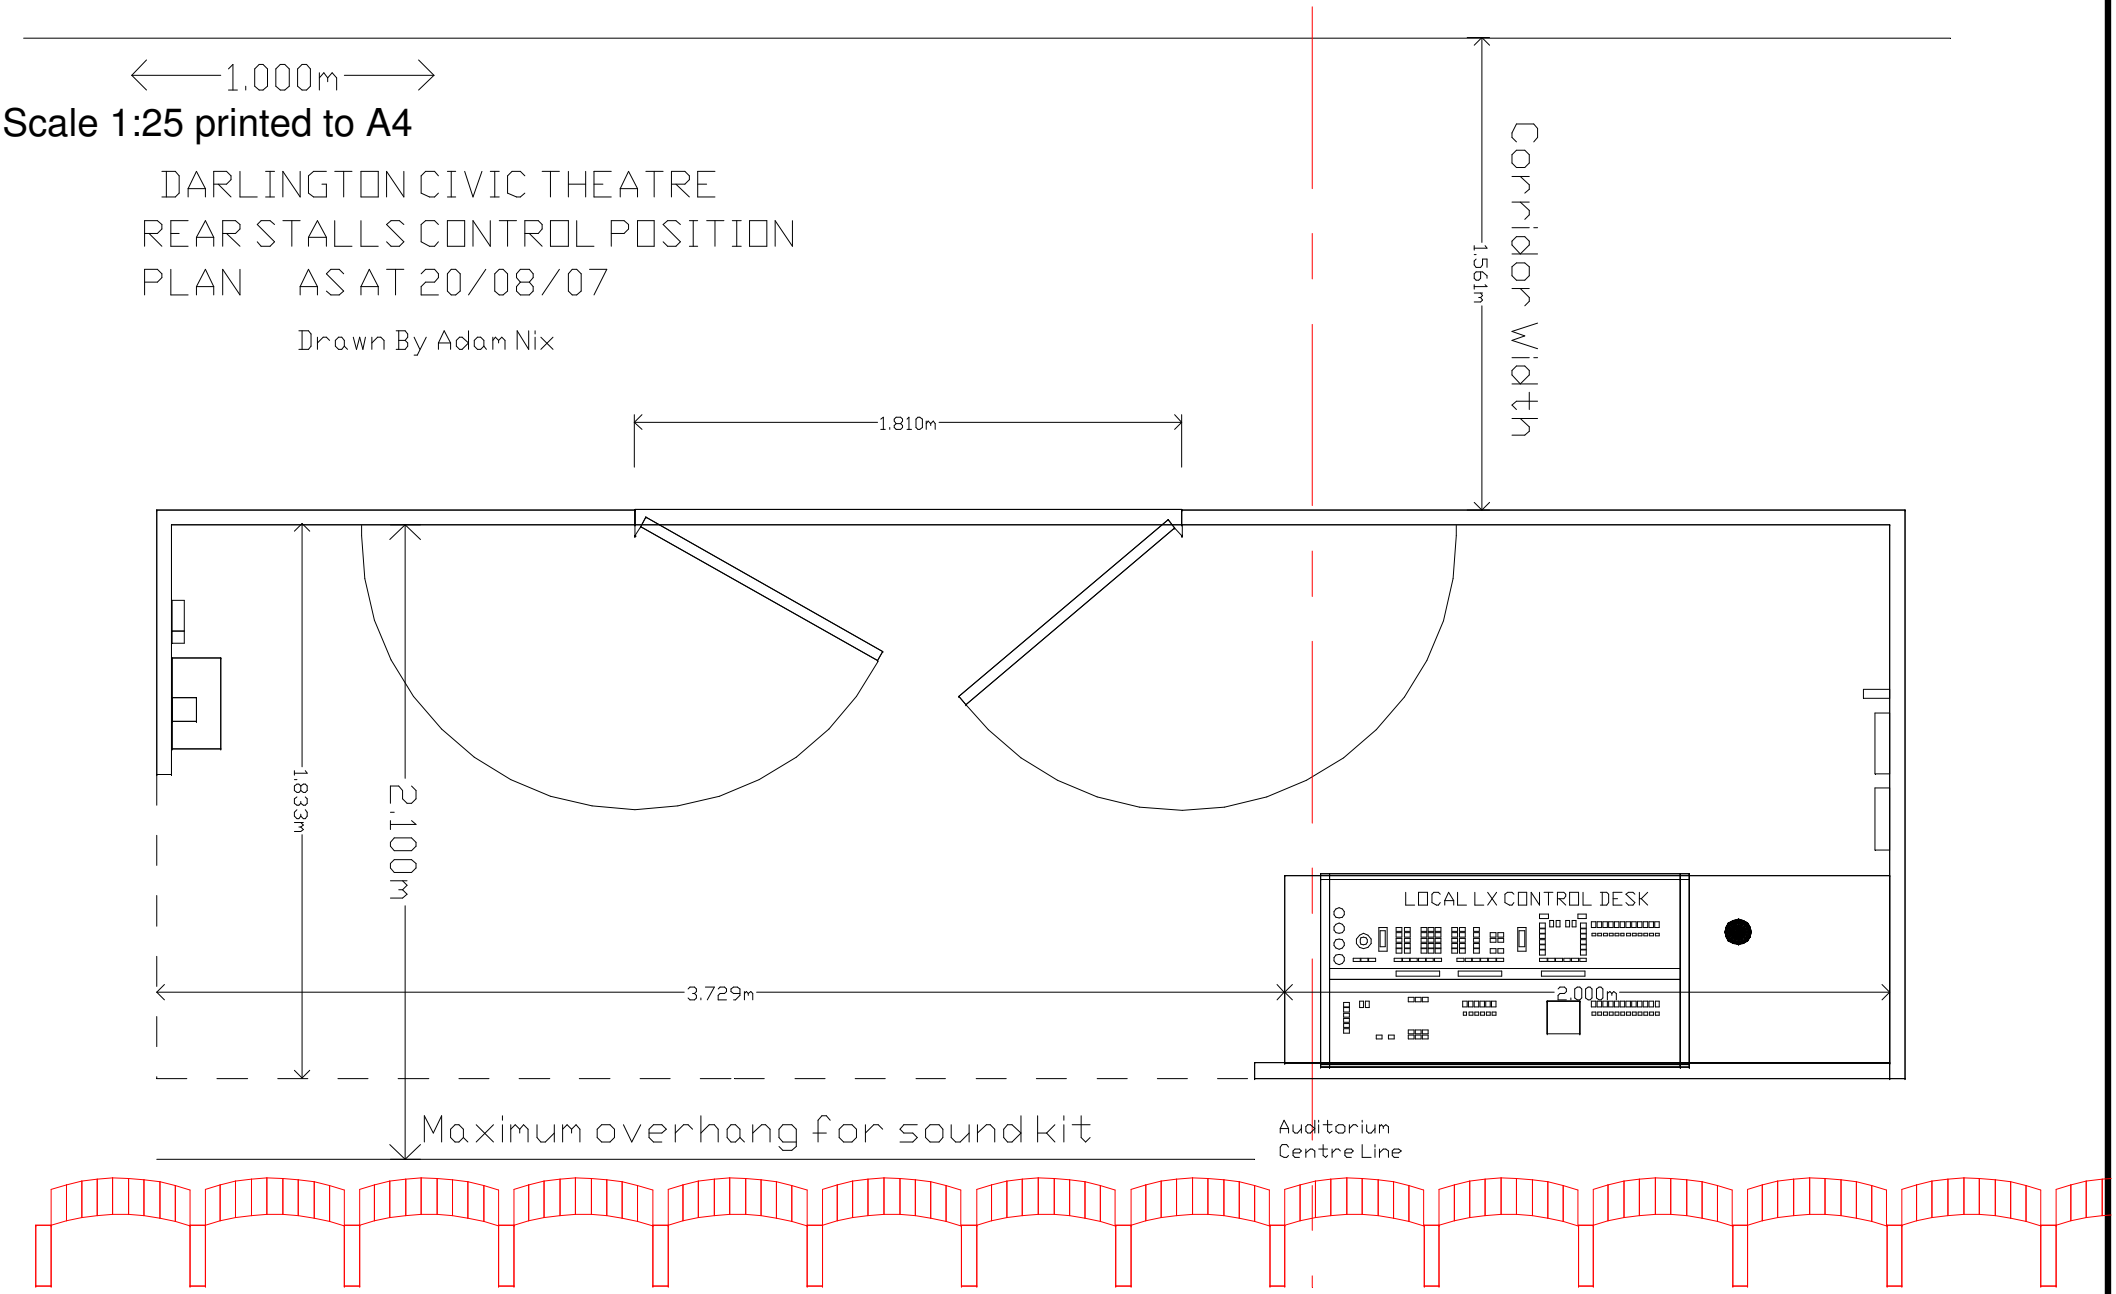

wysiwyg perform