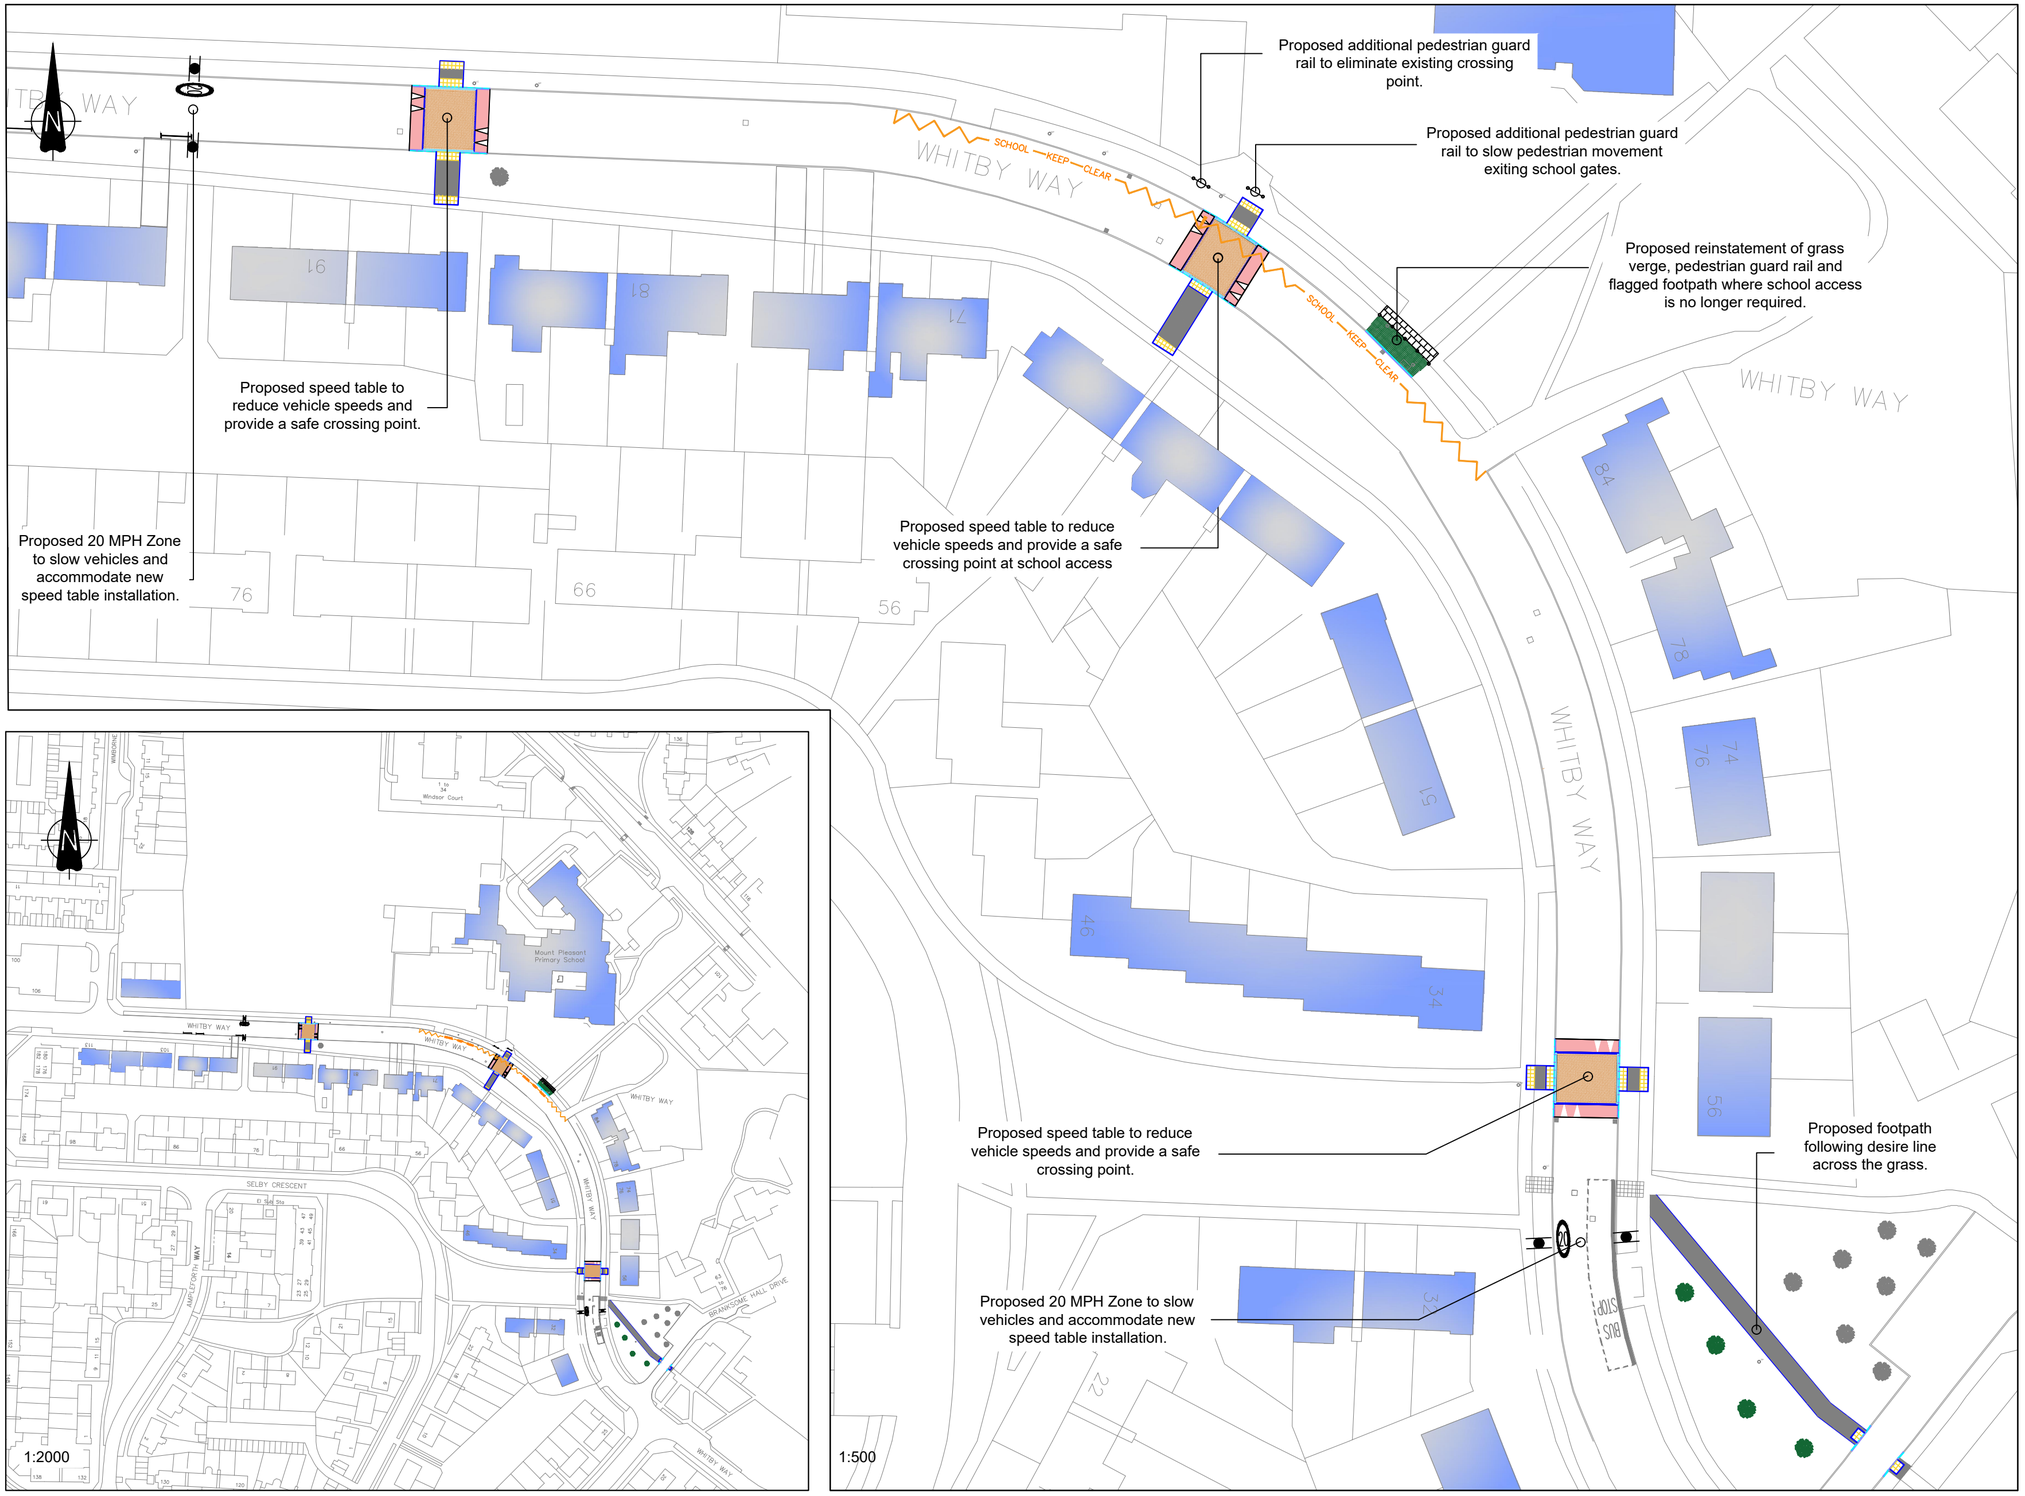

KEY:

- Proposed bitmac footpath.
- Proposed buff 'Blister' tactile paving.
- Proposed P.C.C kerb line.
- Proposed P.C.C channel.
- Proposed P.C.C pin kerb edging.
- Proposed Speed Table.
- Proposed Tree.
- Existing properties and boundaries to remain untouched
- Proposed flagged footpath
- Proposed grass verge reinstatement.
- Proposed pedestrian guard rail

Notes:

Proposed alterations and new restrictions are shown in Orange.

Newly proposed white lines and existing lines to be refreshed are shown in black

Affected Areas:

Mount Pleasant Primary School
Whitby Way - 63 Dwellings

This map is reproduced from Ordnance Survey material with the permission of Ordnance Survey on behalf of the Controller of Her Majesty's Stationery Office. © Crown copyright. Unauthorised reproduction infringes Crown copyright and may lead to prosecution or civil proceedings. Licence Number 100023728. 2010

Rev./Amdt.	Amendment	Date	Approved

Location:

Path:

DARLINGTON BOROUGH COUNCIL

ECONOMIC GROWTH SECTION
17 ALLINGTON WAY

Tel : (01325) 388712
Fax: (01325) 388724

Project No.	Project Title
001	Mount Pleasant School (Whitby Way Side)

Drawing Title: Consultation Layout

Drawn By	Date	Drawing No.	Scale
GR	6/5/21	01	Various@A2
Approved By	Date		Rev./Amdt.
NW	6/5/21		0/-