Proposed speed hump location, to reduce vehicle speeds and reinforce the 20mph speed limit.

Proposed school warning sign, to reduce vehicle speeds.

Proposed speed table and pedestrian crossing, to reduce vehicle speeds and provide a safe crossing point for school access.

Beechwood Avenue to become a 20mph zone and a one way system. Signs and road markings shown to be installed to reinforce the speed limit and one way system.

Proposed speed table and pedestrian crossing, to reduce vehicle speeds and provide a safe crossing point for school access.

Proposed residents parking bay for 3 vehicles.

Proposed speed table and pedestrian crossing, to reduce vehicle speeds and provide a safe crossing point for school access.

KEY

- Proposed single sign face and post.
- Proposed double sign face and post.
- Proposed one way arrows.
- Proposed tactile paving.
- Proposed 20mph roundel.
- Proposed bollard.
- Proposed Kerbs and channels to match surrounding area.
- Proposed speed humps.
- Existing parking bays to be removed.
- New parking bays / reallocated bays.
- Existing parking bays.
- Proposed footway construction with block work.
- Indicative location of tree canopies.
- Proposed speed table.
- Proposed pedestrian guard rail.

Notes:

Alterations to existing parking restrictions are shown in orange. New proposed white markings are shown in **black**. Existing lines to remain and be refreshed are shown in grey.

Drawing to be read in combination with drawing number C.L. 100/02

This map is reproduced from Ordnance Survey material with the permission of Ordnance Survey on behalf of the Controller of Her Majesty's Stationery Office. © Crown copyright. Unauthorised reproduction infringes Crown copyright and may lead to prosecution or civil proceedings. Licence Number 100023728. 2010

Rev./Amdt.	Amendment.	Date.	Approved.
0/-	Consultation arrangement	12.03.24	NW

Path. S:\Schemes\Traffic\2022-2023\St Augustine`s Primary School\Drawings\acad dwg working\100-01General Arrangement Sep 2024

DARLINGTON Borough Council

Services Group
Transport & Capital Projects
17 Allington Way Darlington
DL1 4QB

Tel : (01325) 405222

Project No.	Project Title.
T1003	SRTS St Augustine's

Drawing Title. Consultation Layout 1 of 2

Drawn By.	Date.	Drawing No.	Scale.
RS	12.08.24	C.L. 100/01	1:1000
Approved By. NW	Date. 12.08.24		Rev / Amdt. 0/-

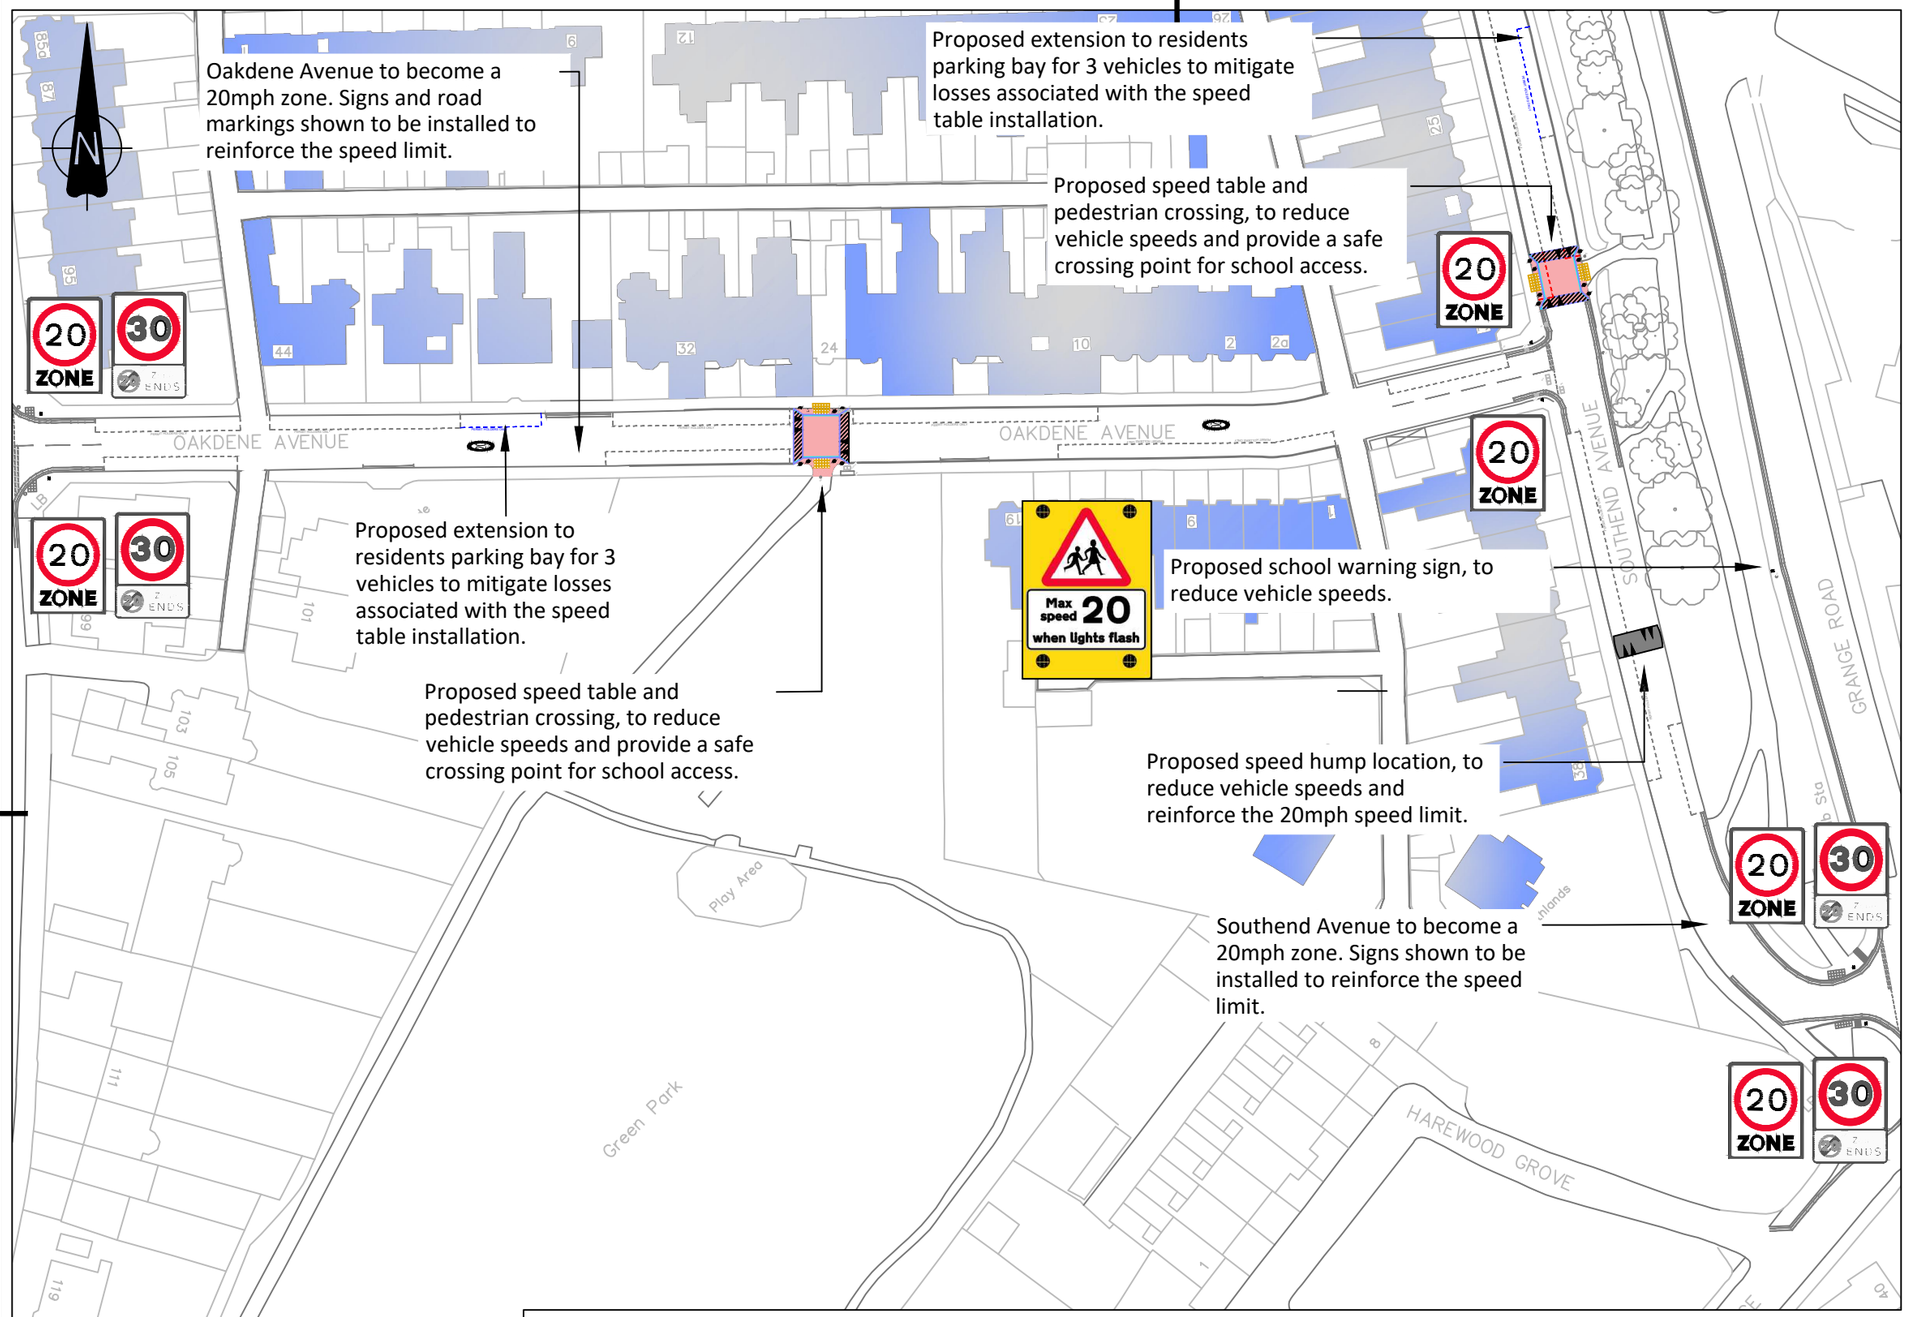

KEY

- Proposed single sign face and post.
- Proposed double sign face and post.
- Proposed one way arrows.
- Proposed tactile paving.
- Proposed 20mph roundel.
- Proposed bollard.
- Proposed Kerbs and channels to match surrounding area.
- Proposed speed humps.
- Existing parking bays to be removed.
- New parking bays / reallocated bays.
- Existing parking bays.
- Proposed footway construction with block work.
- Indicative location of tree canopies.
- Proposed speed table.
- Proposed pedestrian guard rail.

Notes:

Alterations to existing parking restrictions are shown in orange. New proposed white markings are shown in **black**. Existing lines to remain and be refreshed are shown in grey.

Drawing to be read in combination with drawing number C.L. 100/02

Rev./Amdt.	Amendment.	Date.	Approved.
0/-	Consultation arrangement	12.03.24	NW

Path. S:\Schemes\Traffic\2022-2023\St Augustine`s Primary School\Drawings\acad dwg working\100-01General Arrangement Sep 2024

This map is reproduced from Ordnance Survey material with the permission of Ordnance Survey on behalf of the Controller of Her Majesty's Stationery Office. © Crown copyright. Unauthorised reproduction infringes Crown copyright and may lead to prosecution or civil proceedings. Licence Number 100023728. 2010

DARLINGTON Borough Council
Services Group
Transport & Capital Projects
17 Allington Way Darlington
DL1 4QB
Tel : (01325) 405222

Project No.	Project Title.
T1003	SRTS St Augustine's

Drawing Title. Consultation Layout 2 of 2

Drawn By.	Date.	Drawing No.	Scale.
RS	12.08.24	C.L. 100/02	1:1000
Approved By. NW	Date. 12.08.24		Rev / Amdt. 0/-