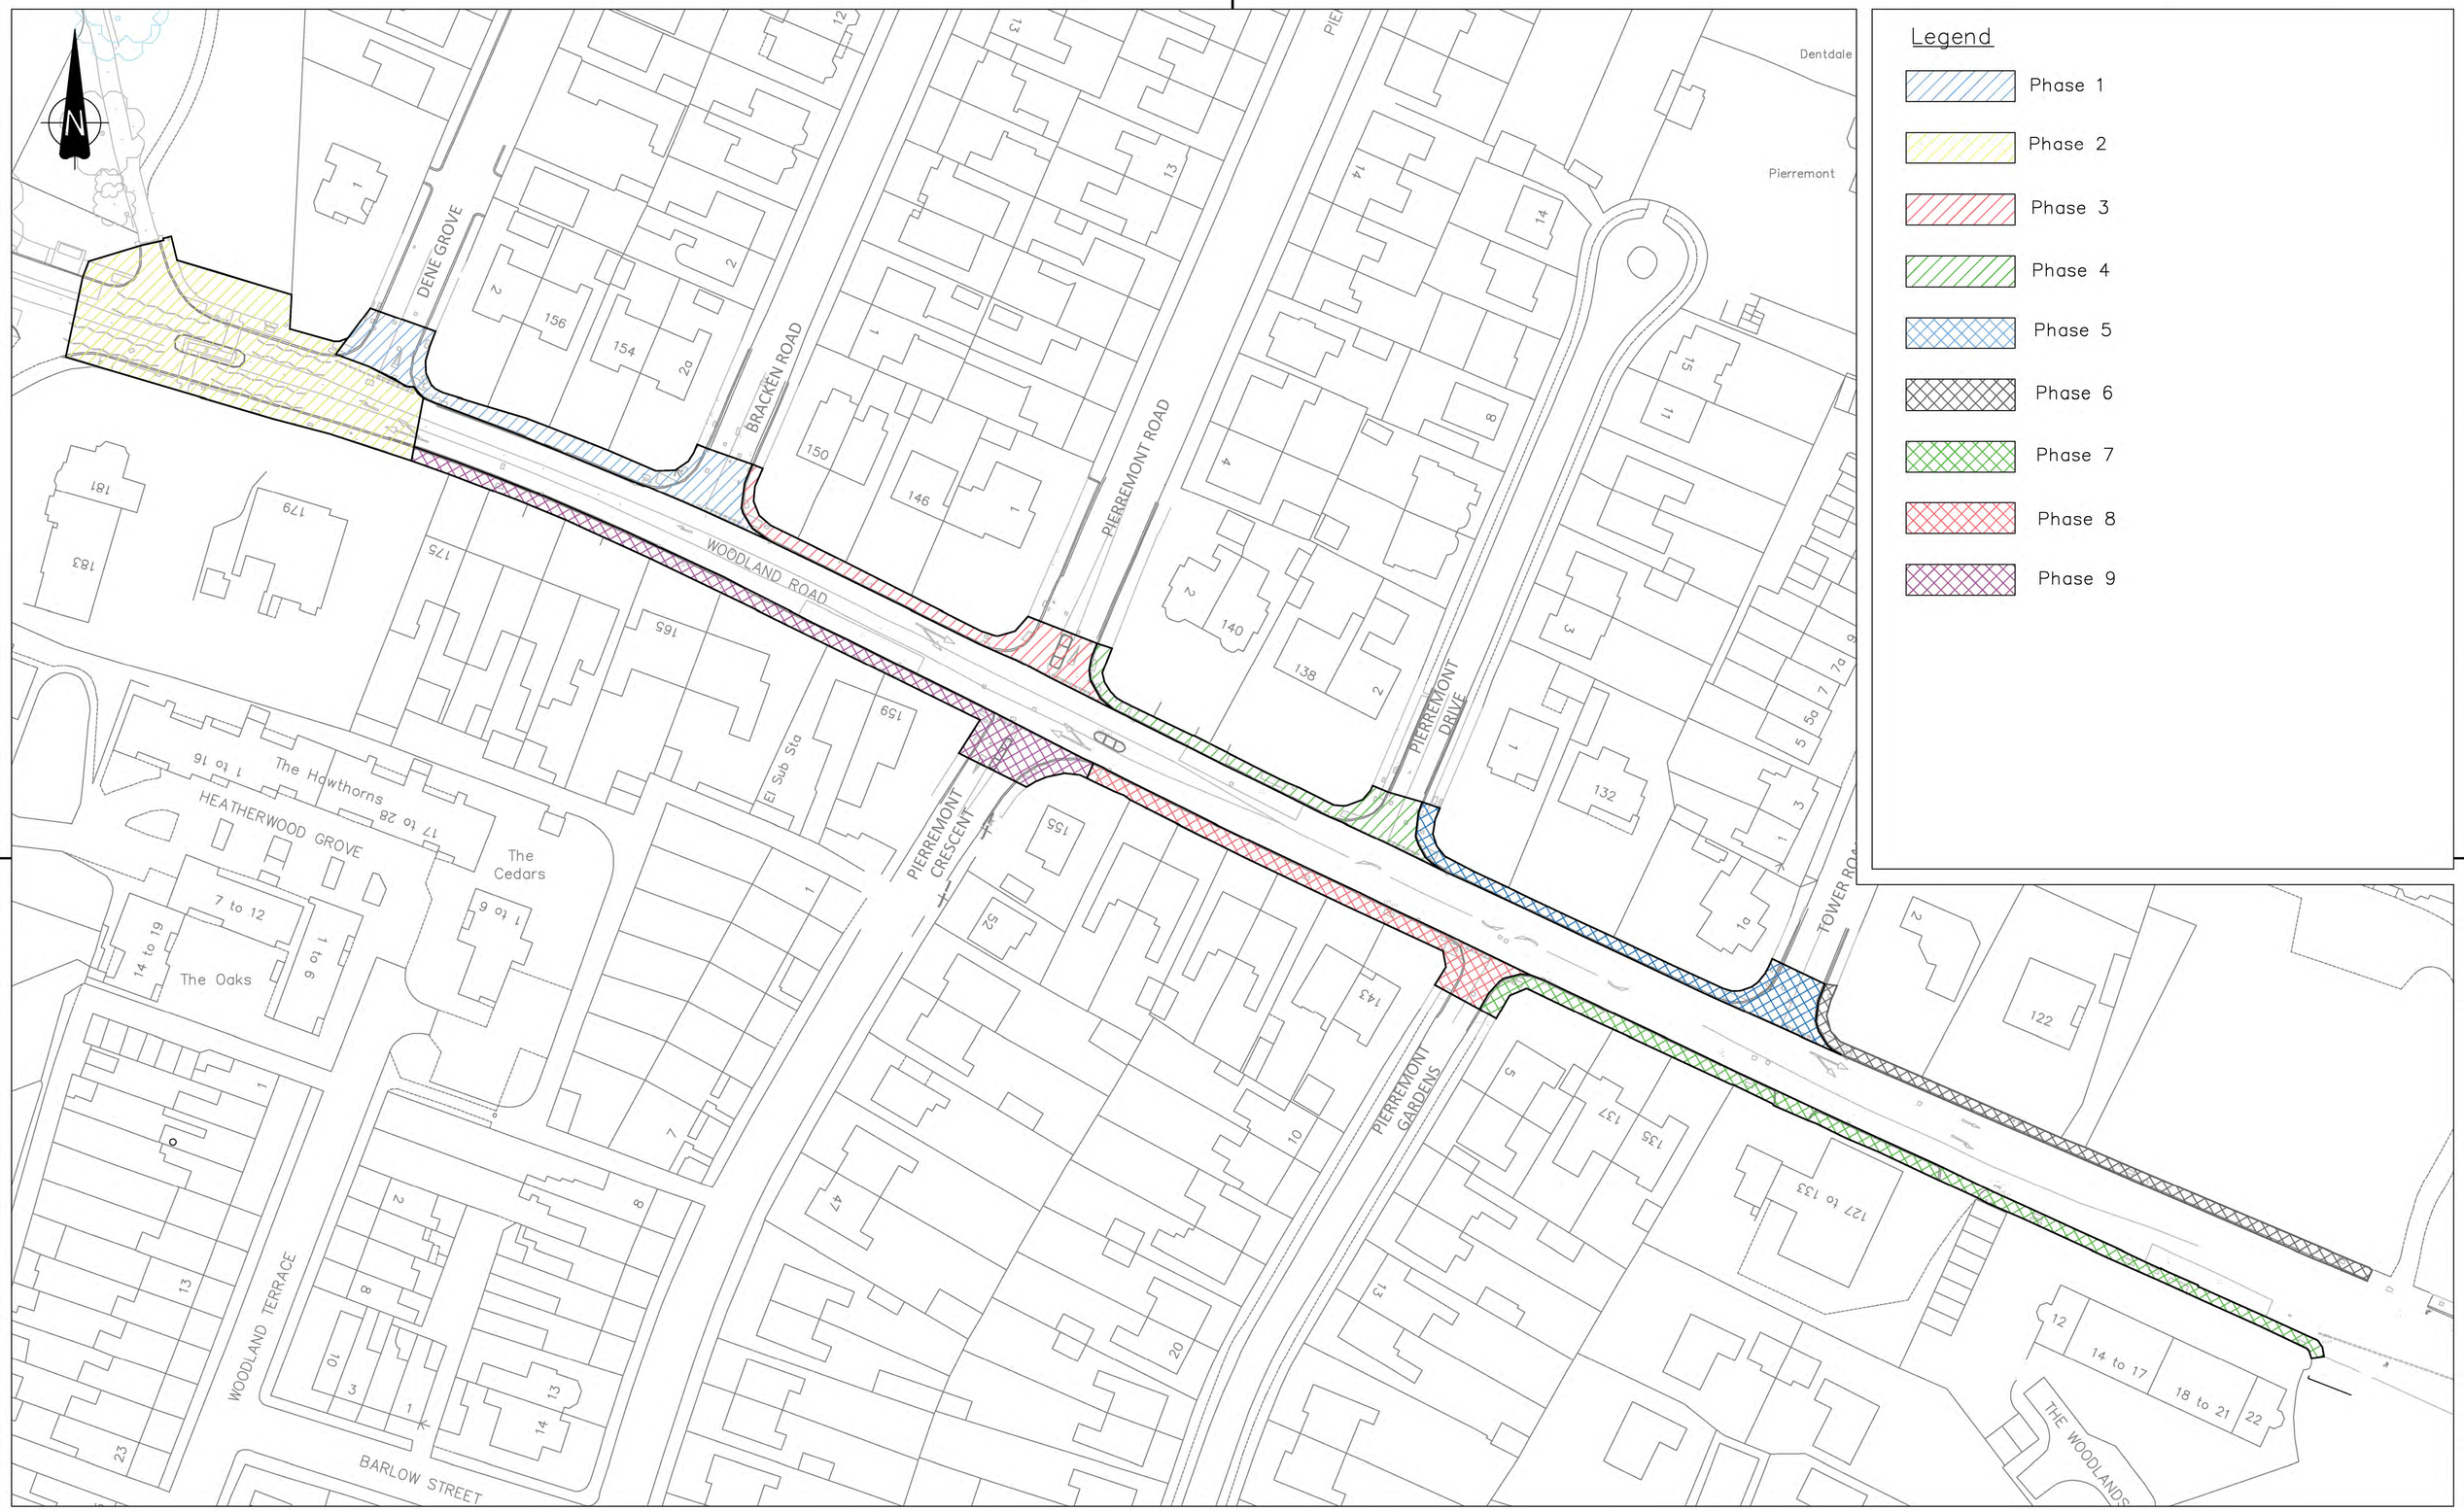

This map is reproduced from Ordnance Survey material with the permission of Ordnance Survey on behalf of the Controller of Her Majesty's Stationery Office. © Crown copyright. Unauthorised reproduction infringes Crown copyright and may lead to prosecution or civil proceedings. Licence Number 100023728. 2010

Rev./Amdt.	Amendment.	Date.	Approved.

Path. C:\Users\WAL19357\OneDrive - xentrall.org.uk\desktop\Phasing

DARLINGTON Borough Council
Services Group
Transport & Capital Projects
17 Allington Way Darlington
DL1 4QB
Tel : (01325) 405222

Project No.	Project Title.
	Woodland Road Phase 2

Drawing Title. Phasing Layout

Drawn By.	Date.	Drawing No.	Scale.
LB	23-7-25	100-01	N.T.S.
Approved By.	Date.		Rev / Amdt.
MM	27-7-25		C1